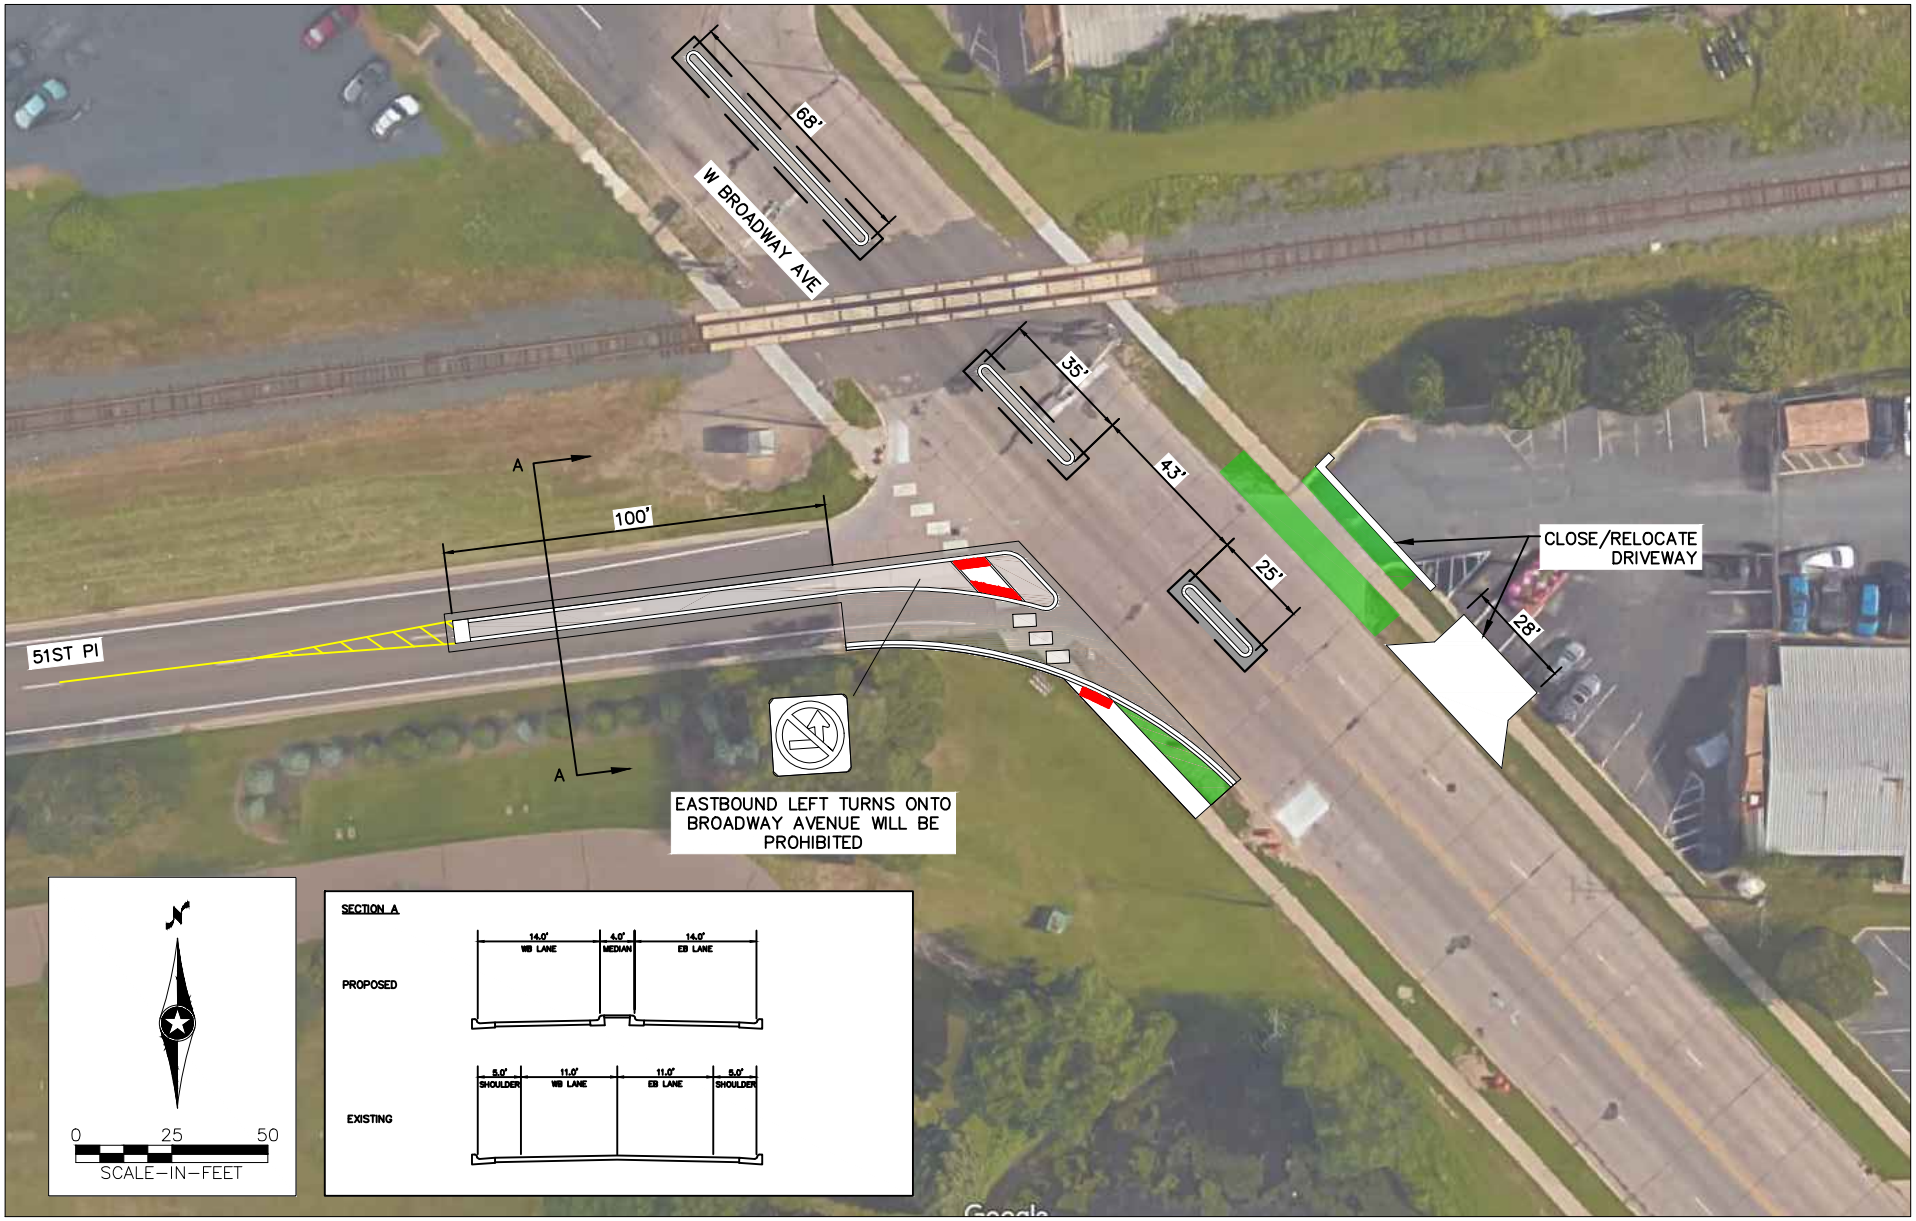

H:\Projects\09000\9084\TP\CAD\9277\Existing Cross Sections\9277_51st Pl & West Broadway.dwg : Layout1 (2)

SRF Consulting Group, Inc.

Job # 9277

51st Pl and West Broadway Conceptual Layout

Crystal, MN Quiet Zone Assessment

City of Crystal, Minnesota

Figure 1