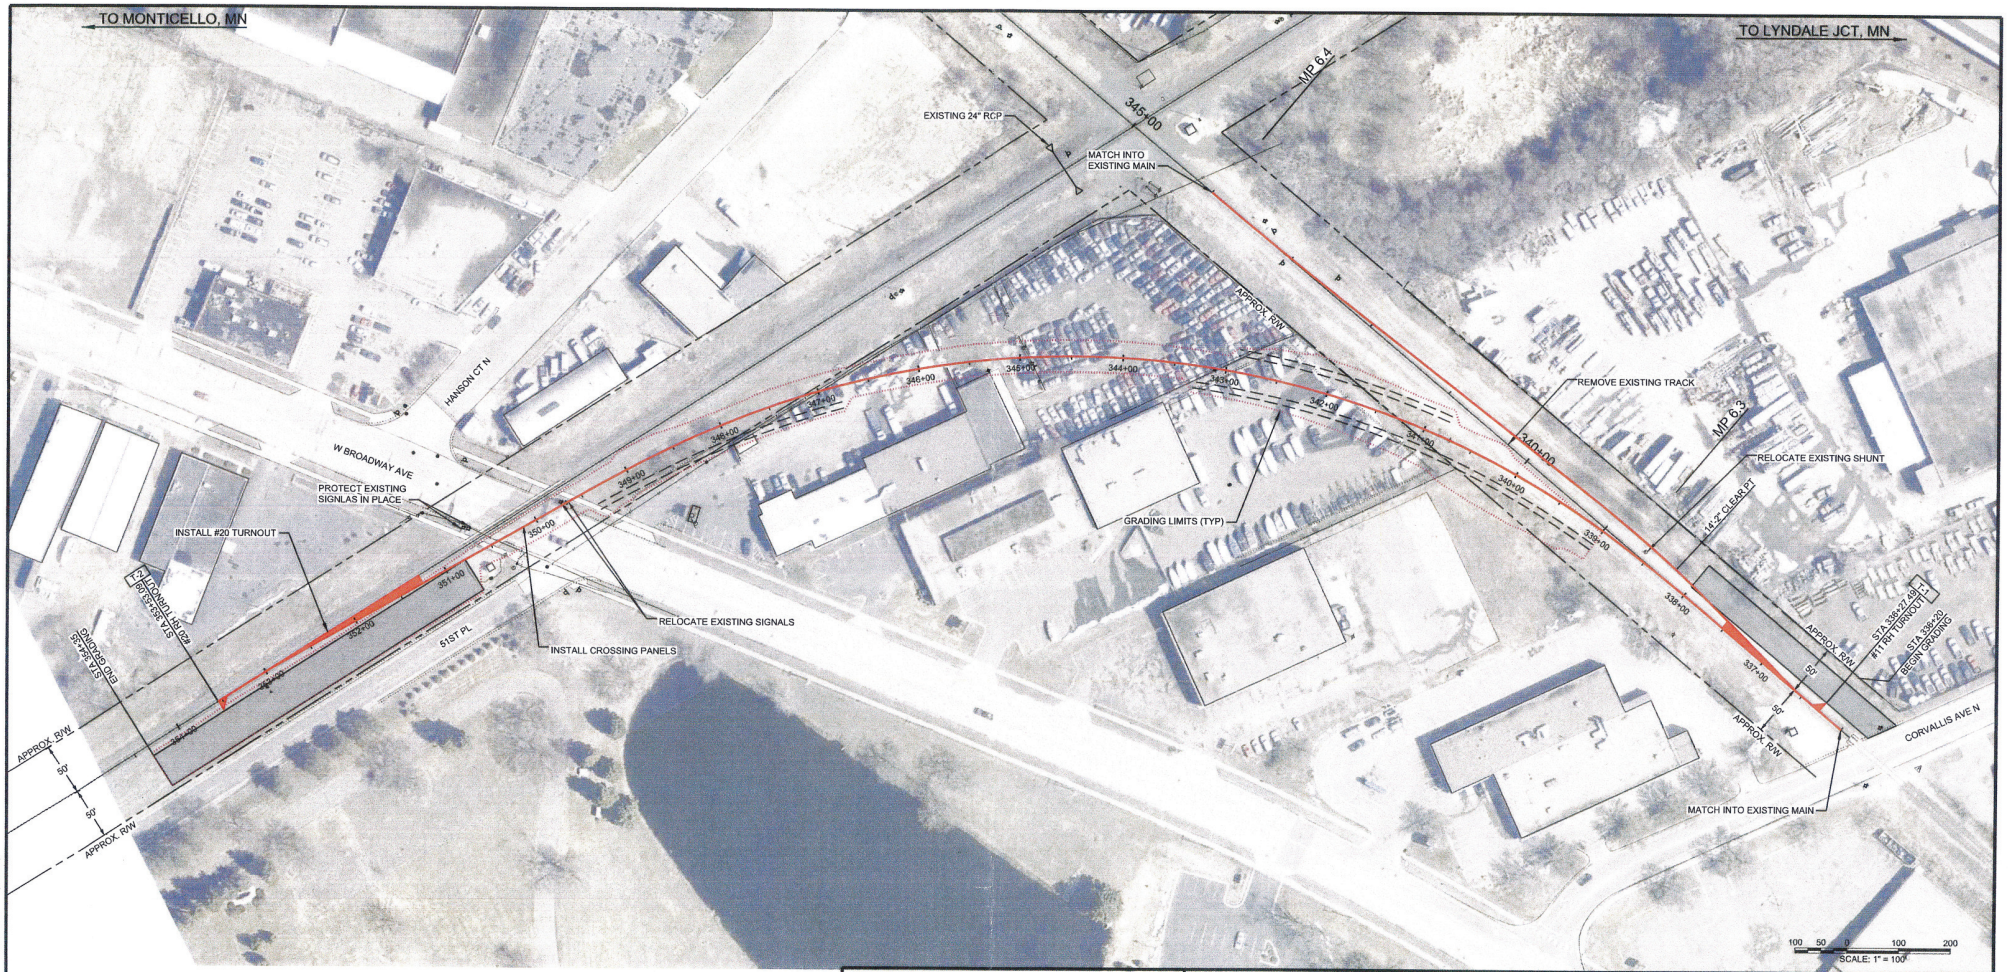

BNSF CALL BEFORE YOU DIG # 1-800-533-2891

MN STATE PLANE, CENTRAL ZONE, NAD83, US FT

BNSF RAILWAY

MONTICELLO SUBDIVISION
CRYSTAL DIAMOND
CRYSTAL, MINNESOTA

DESIGNED:	HDR-CRR
CHECKED:	HDR-ZOH
DRAWN:	HDR-MMO
CHECKED:	HDR
DATE:	FEBRUARY 3, 2015
AUTH:	
LINE SEG:	202

CRYSTAL DIAMOND

FILENAME
SCALE
SHEET

PLOT DATE: 2/3/2015 2:45:53 PM $USER$